Doc. # 11

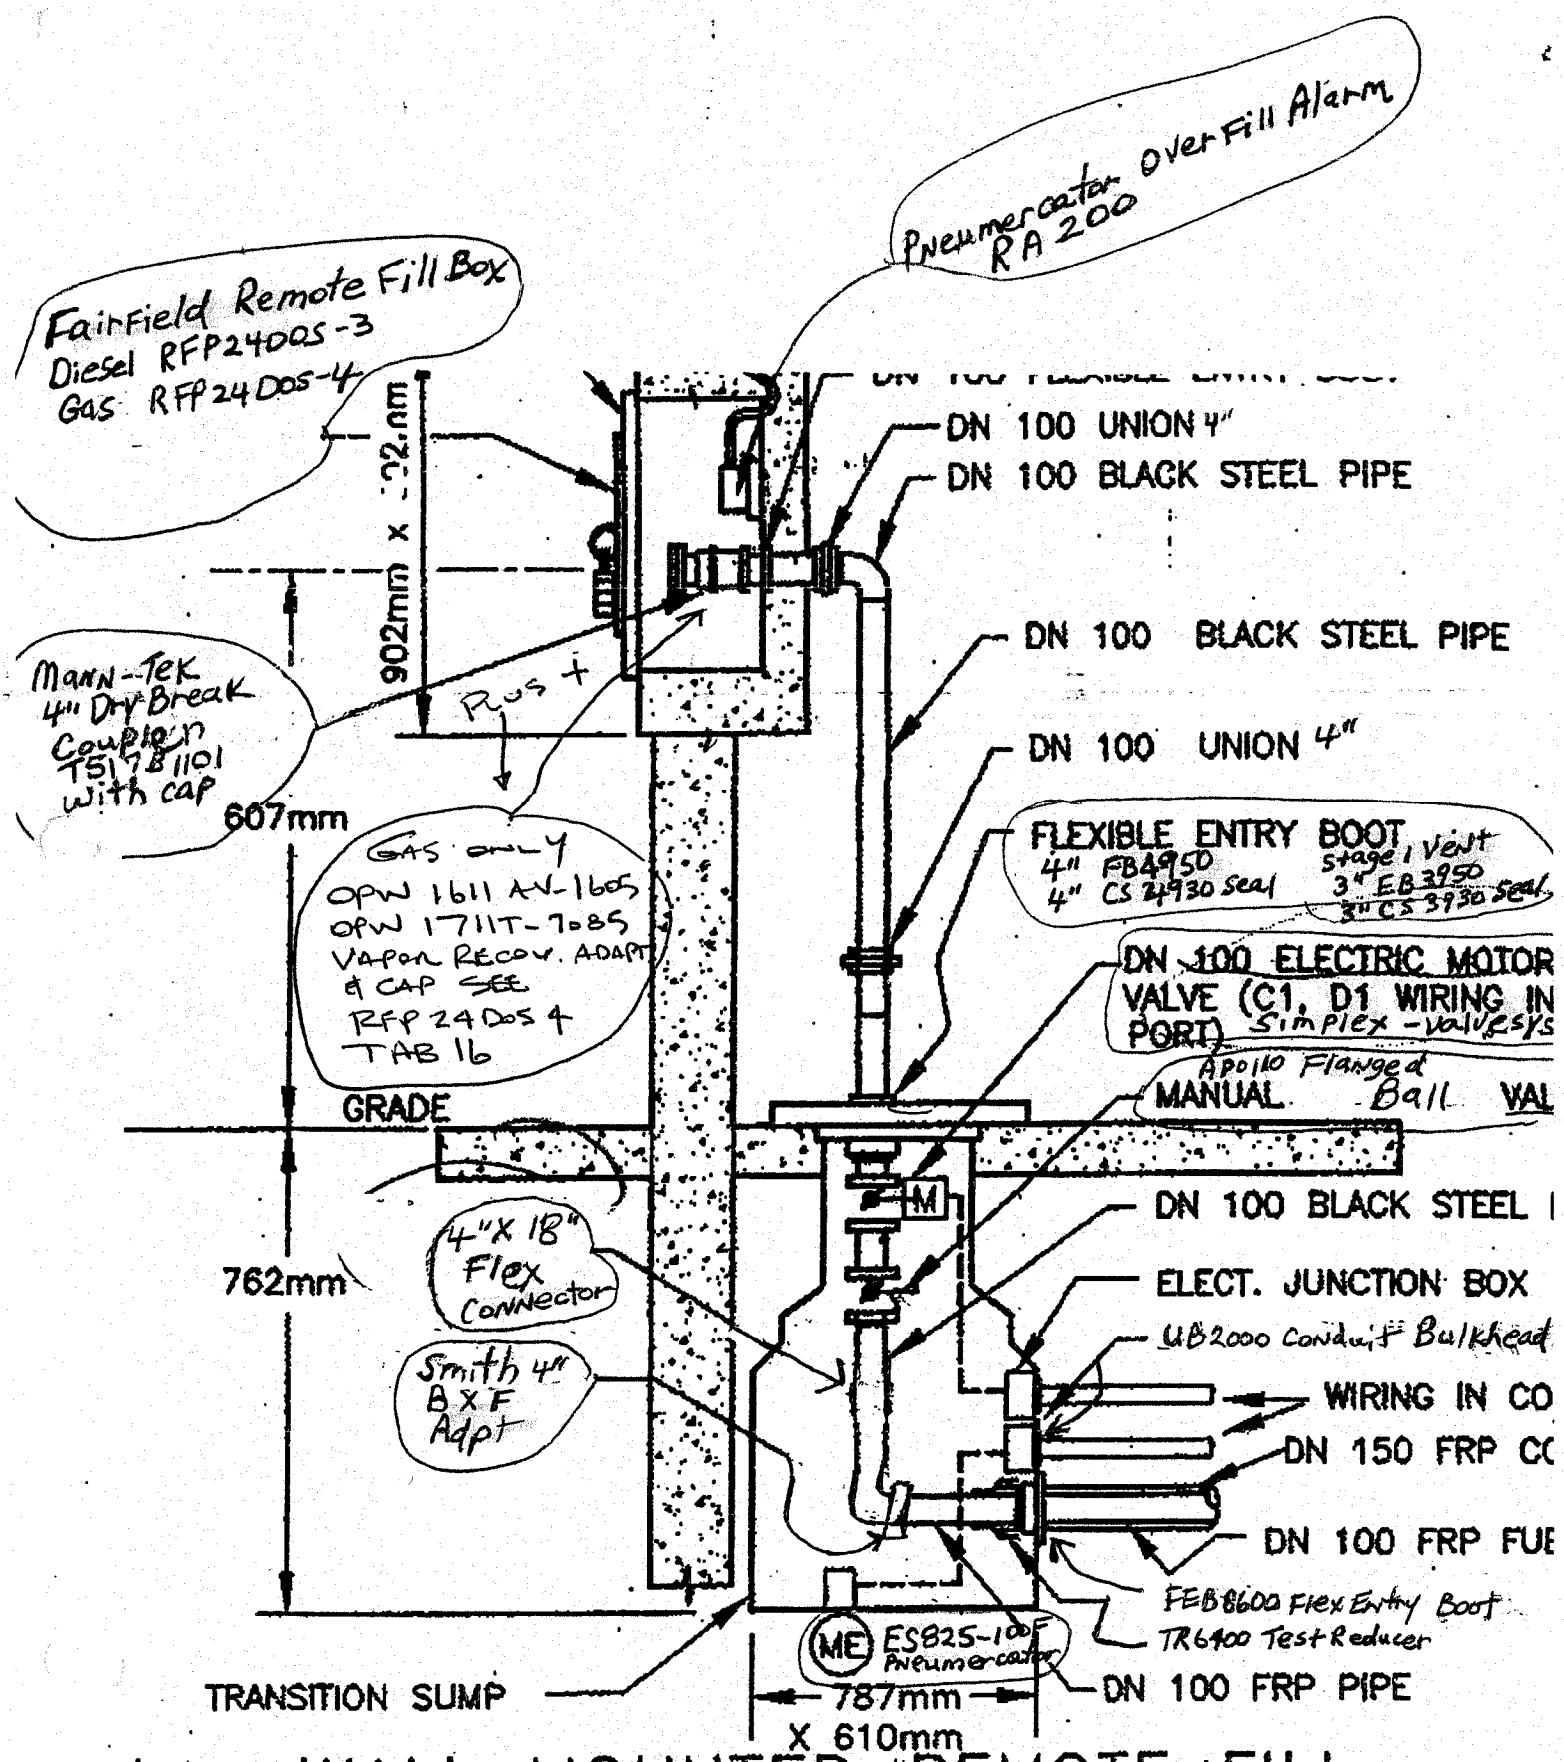

WALL MOUNTED REMOTE FILL DOUBLE WALL PIPE